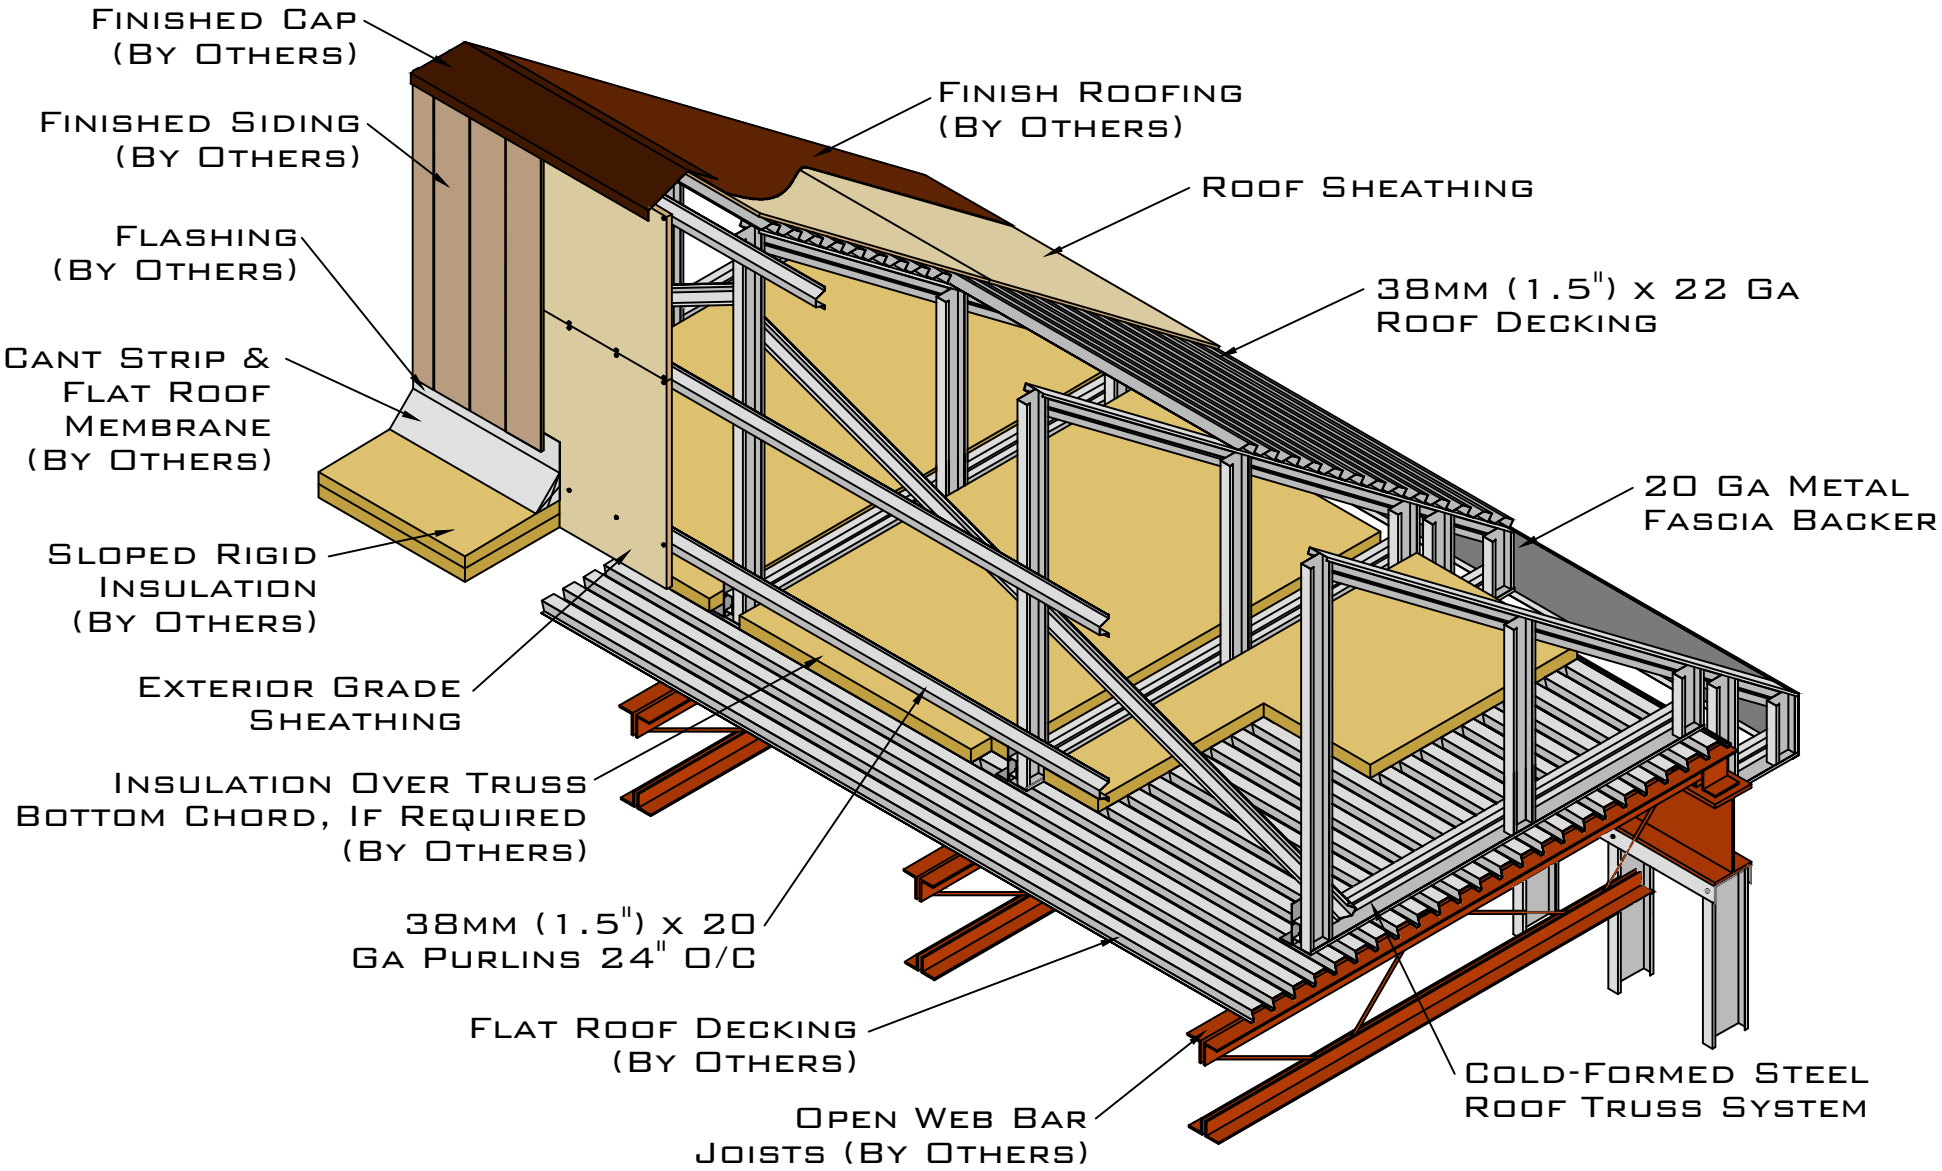

P: 1-877-251-6875
F: 1-866-873-0360
info@trusses.ca

VANDERWAL
HOMES & COMMERCIAL GROUP INC.

CFS Wall
Details - Typical
Mansard Truss
detail